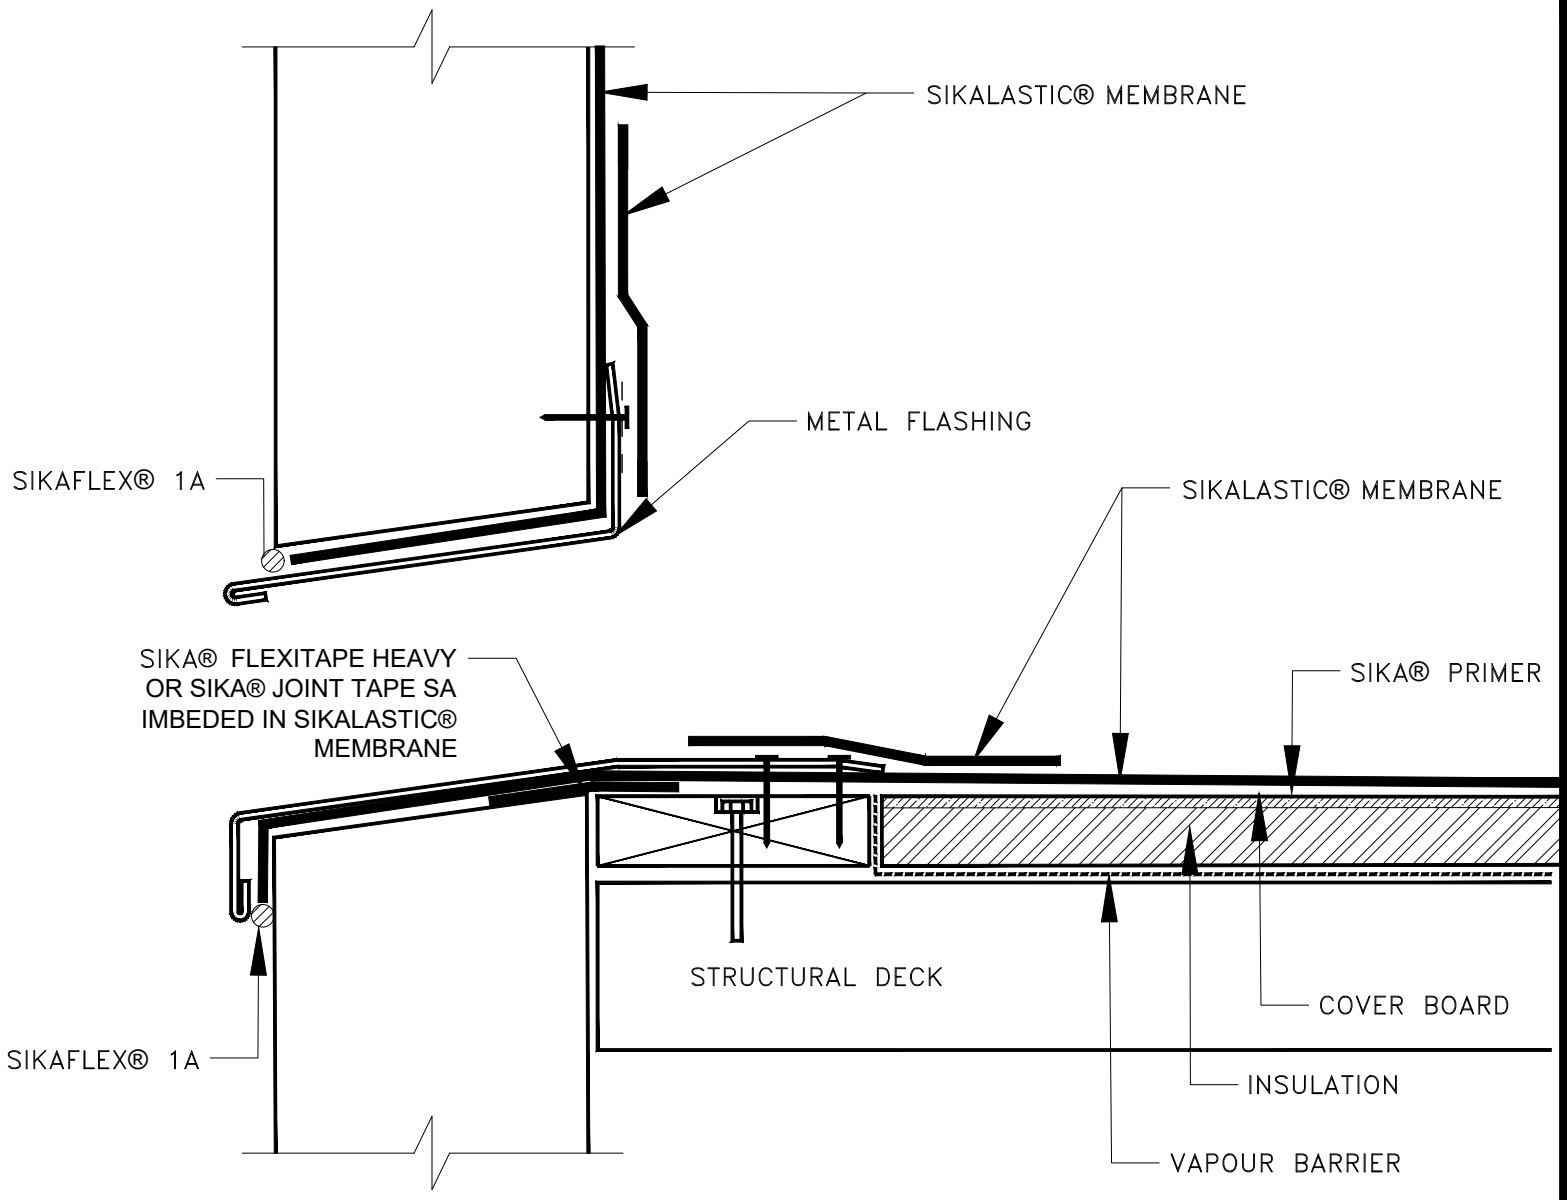

NOTES:

1) NAILERS SHALL BE SECURELY ANCHORED TO THE DECK TO RESIST A FORCE OF 300 POUNDS PER LINEAL FOOT IN ANY DIRECTION.
2) SEALANT IS A MAINTENANCE ITEM. NOT COVERED UNDER THE ROOFPRO WARRANTY.
3) VAPOUR RETARDER SHALL BE SEALED AT ALL SEAMS, PERIMETER AND PENETRATIONS.

BUILDING TRUST
CONSTRUIRE LA CONFIANCE
800-933-7452 can.sika.com

DETAIL NAME:

THRU-WALL SCUPPER

SCALE:	DATE:	DETAIL NO.:
N.T.S.	06/22	LAM CAN 6-3A

AS A MANUFACTURER OF CONSTRUCTION PRODUCTS, SIKA CANADA INC. (SIKA) PROVIDES GENERIC DETAILS AS A GENERAL GUIDE FOR INFORMATION PURPOSES ONLY. SIKA MAY REVIEW DETAILS PREPARED BY THE CONSULTANT, ARCHITECT, ENGINEER AND/OR DESIGN PROFESSIONAL FOR A PROJECT SOLELY FOR THE PURPOSE OF DETERMINING IF A SIKA WARRANY MAY BE ISSUED FOR THE PROJECT. THE GENERIC DETAILS AND/OR REVIEW OF DETIALS ARE NOT CONSTRUED AS APPROVAL OF DETAILS BY SIKA AND IS NOT BEING CONDUCTED IN LIEU OF SOUND CONSULTANT, ARCHITECT, ENGINEER AND/OR DESIGN PROFESSIONAL PRACTICES AND JUDGEMENT AND SHOULD NOT BE RELIED UPON FOR THAT PURPOSE. SIKA ASSUMES NO LIABILITY WITH RESPECT TO THE DESIGN OF THE ROOFING SYSTEM. THE CONSULTANT, ARCHITECT, ENGINEER AND/OR DESIGN PROFESSIONAL FOR A PARTICULAR PROJECT BEARS THE SOLE RESPONSIBILITY FOR THE DESIGN OF THE SYSTEM. FOR THE PREPARATION AND APPROVAL OF THE PROJECT SPECIFICATIONS, DETAILS, SHOP DRAWINGS AND FOR DETERMINING THEIR SUITABILITY FOR A PARTICULAR PROJECT OR APPLICATION. WHILE SIKA PROVIDES GENERAL INSTRUCTION FOR THE INSTALLATION OF ITS MATERIALS, AS WELL AS TRAINING FOR SIKA AUTHORISED APPLICATORS, THE MEANS AND METHODS USED BY THE CONTRACTOR FOR MATERIAL STORAGE, SUBSTRATE EVALUATION, SURFACE PREPARATION, AND THE INSTALLATION OF BOTH SIKA AND NON SIKA MATERIALS ARE THE RESPONISBILITY OF THE CONTRACTOR. THE CONTRACTOR MUST ALWAYS READ AND FOLLOW THE WARNINGS AND INSTRUCTIONS OF SIKA PRODUCT LABELS, TECHNICAL DATA SHEETS, AND MATERIAL SAFETY DATA SHEETS. ALL SALE OF SIKA PRODUCTS AND SERVICES ARE SUBJECT TO SIKA'S TERMS AND CONDITIONS OF SALE AVAILABLE AT WWW.CAN.SIKA.COM.